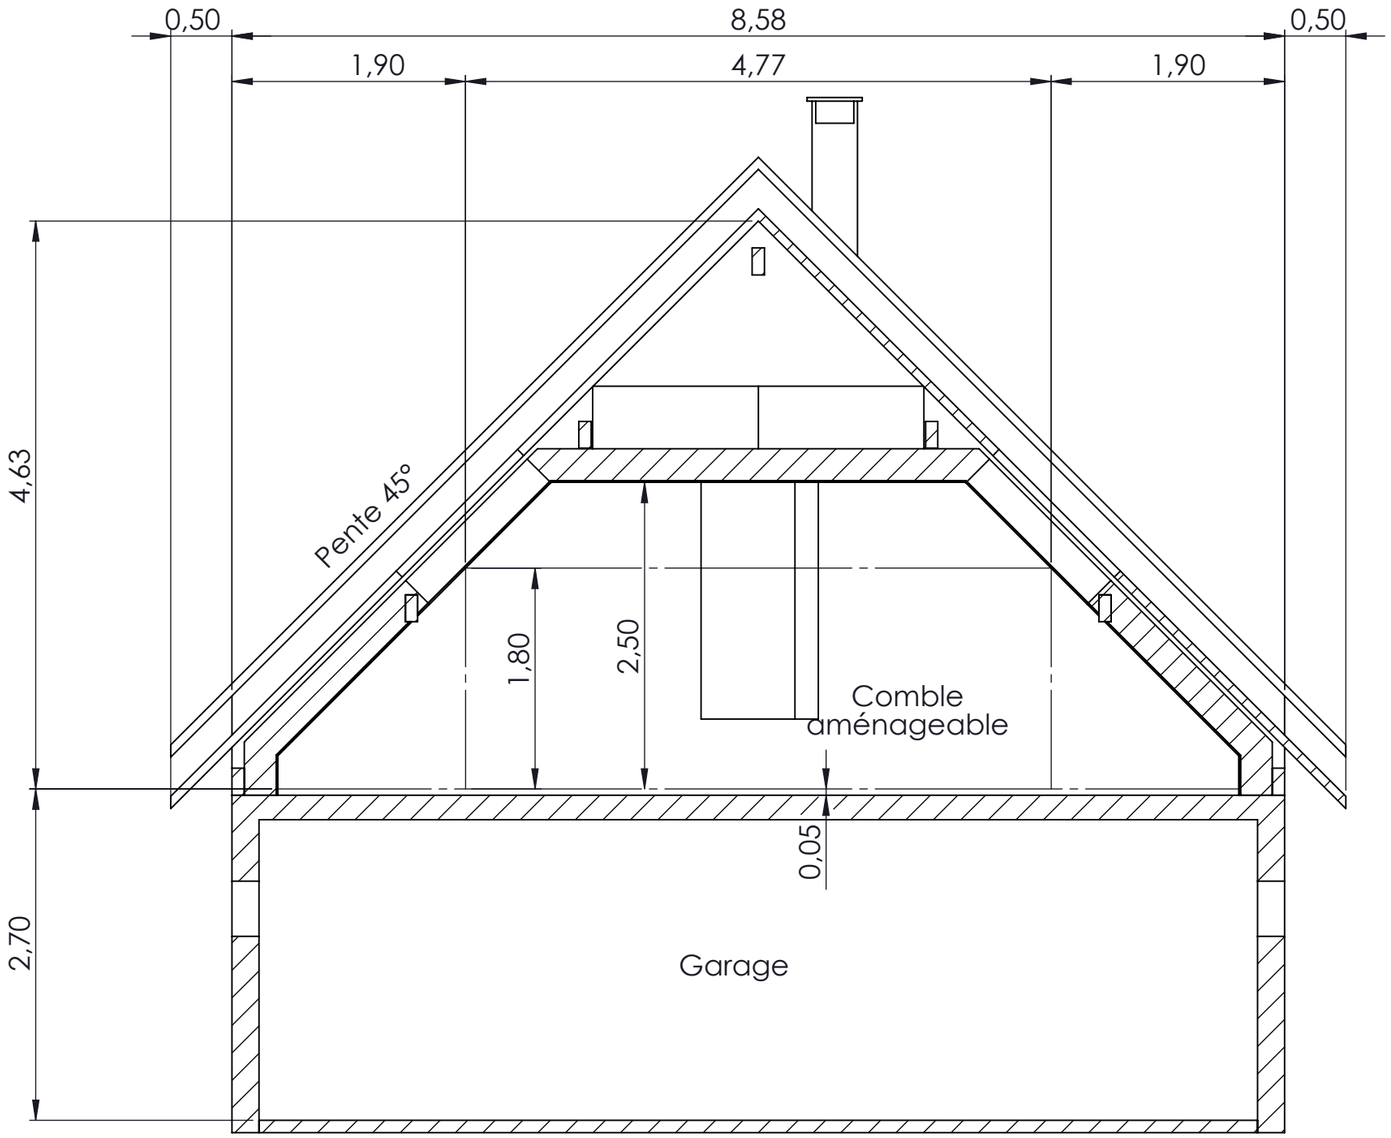

COUPE F-F

Les informations techniques contenues dans ce document sont la propriete exclusive de Schneider Electric Industries SA et ne peuvent etre utilisees ou divulguees a des tiers quels qu'ils soient sans son accord ecrit.
All technical information contained in this document is the exclusive property of Schneider Electric Industries SA and may neither be used nor disclosed without its prior written consent.

Ind rev	Date date	Note appl appl.memo	Modification/ modification	Nom/ name Dessine/ drawn	Visa	Nom/ name Verifie/ checked	Visa	Archiv. micro-filmed
A	15-11-09		Edition originale /first issue	PMP MK				

Matiere: material:
Suivant norme ou specification: as per standard or specification:
Traitement thermique/ heat treatment:
Suivant specification: as per specification:
Protection/ surface protection:
Cotation revetement compris/ dimensions including coating:
Tolerancement/ tolerancing:
X OUI/YES NON/NO
Tolerances generales/ general tolerances:

Ech. scale 1:50
Projet project
Dossier folder coupe garage
Modele Ass. Qual:
Vol: mm³
Code diffusion distribution code
Unite/ department

Matthieu KANIA
267 rue du piconnet
38690 LONGECHENAL
tel/fax 04.76.55.37.86

coupe garage

DRAFT MODEL NAME in A3PIECE-00

Maison3 Ind/rev A Folio/ sheet 1 / 1

No.41.91.12 ind.AE

Original format A3